DRG No. 9R590801 FIG. 18.5 **DO NOT SCALE**

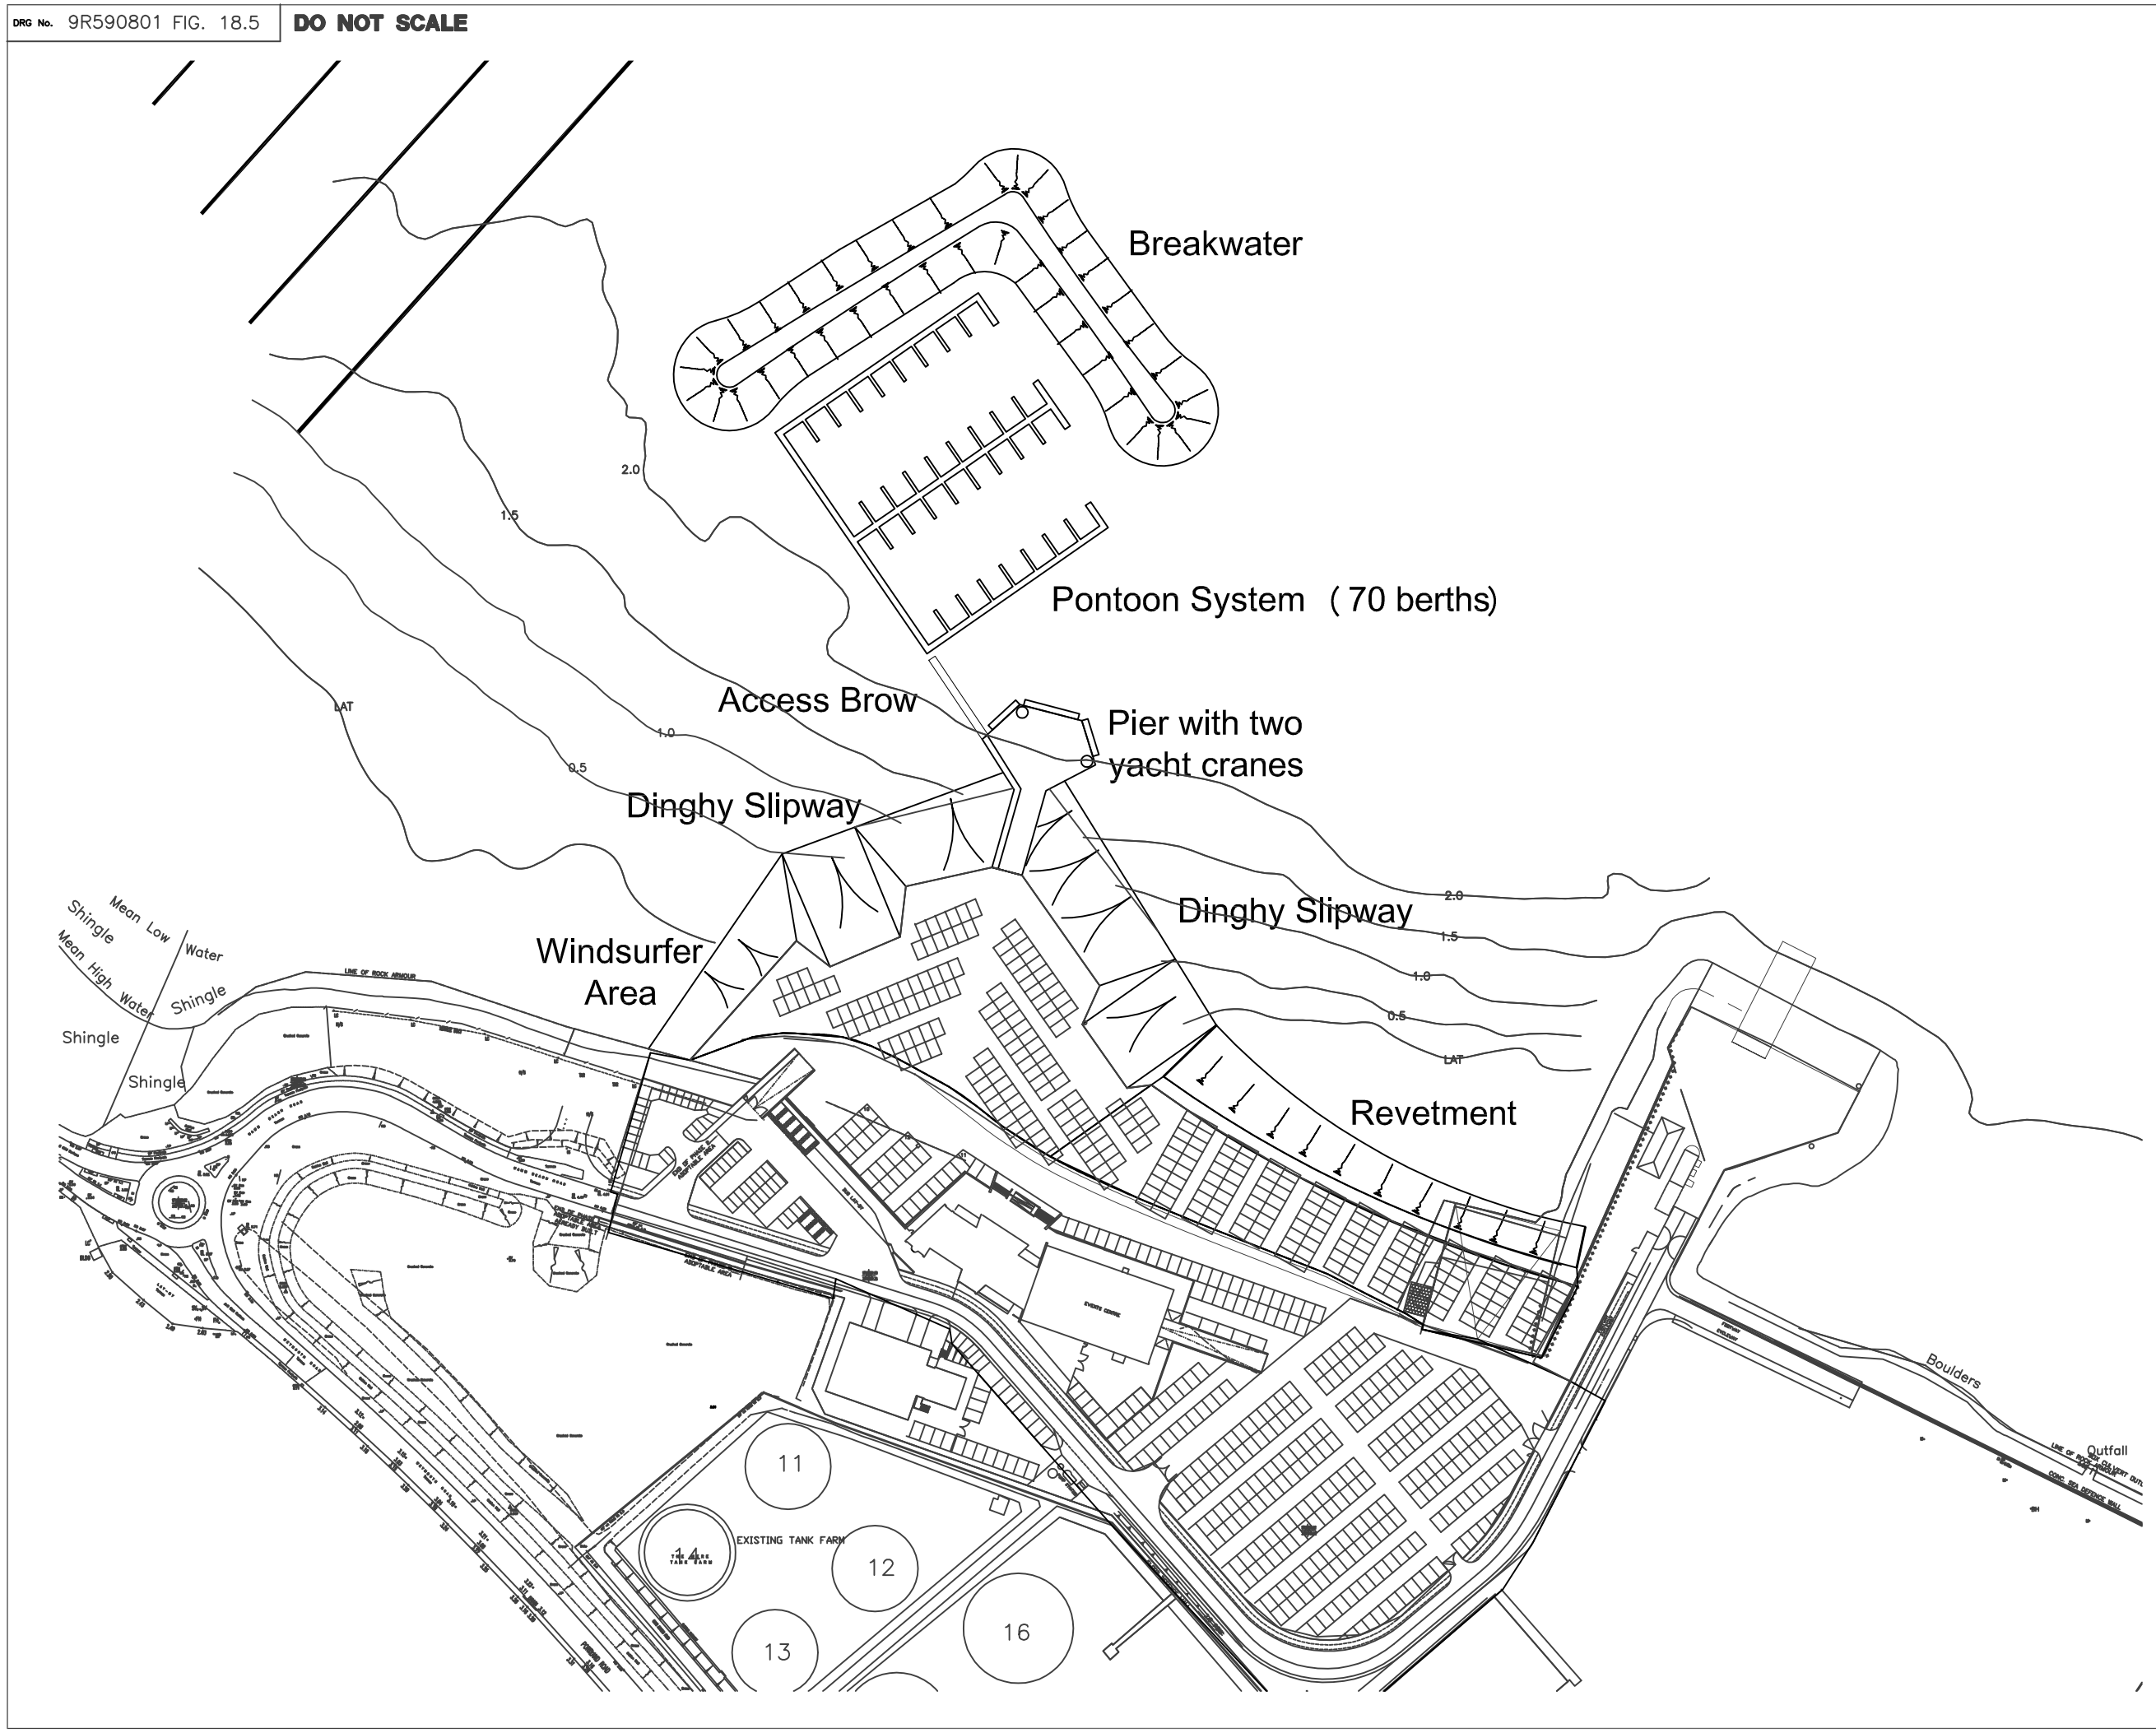

NOTES

All levels are to Chart Datum unless specifically stated otherwise
Chart Datum is 0.93 metres below Ordnance Datum Newlyn
(0 m CD = -0.93m AOD)
Bathymetric contours are metres below CD

The marina scheme and works at R3 Hard do not form part of the ODA application

REV	DATE	DESCRIPTION

REVISIONS

South West of England
Regional Development Agency

OLYMPIC DELIVERY AUTHORITY

WPNSA
Marine Facilities Enhancements

TITLE
Marine Structures
New Works
Revised Slipways

A COMPANY OF
ROYAL HASKONING
HASKONING UK LTD
4 Deans Yard
Westminster
London SW1P 3NL
+44 (0)20 7222 2115 Telephone
+44 (0)120 7222 2659 Fax
info@london.royalhaskoning.com Email
www.royalhaskoning.com Internet

DRAWN TJD	CHECKED
DATE Jul_07	CLIENT'S REF.
SCALE AT A1 1:1250	AUTOCAD REF. R5908_Figure 1
DRAWING No. FIGURE 18.5	REVISION